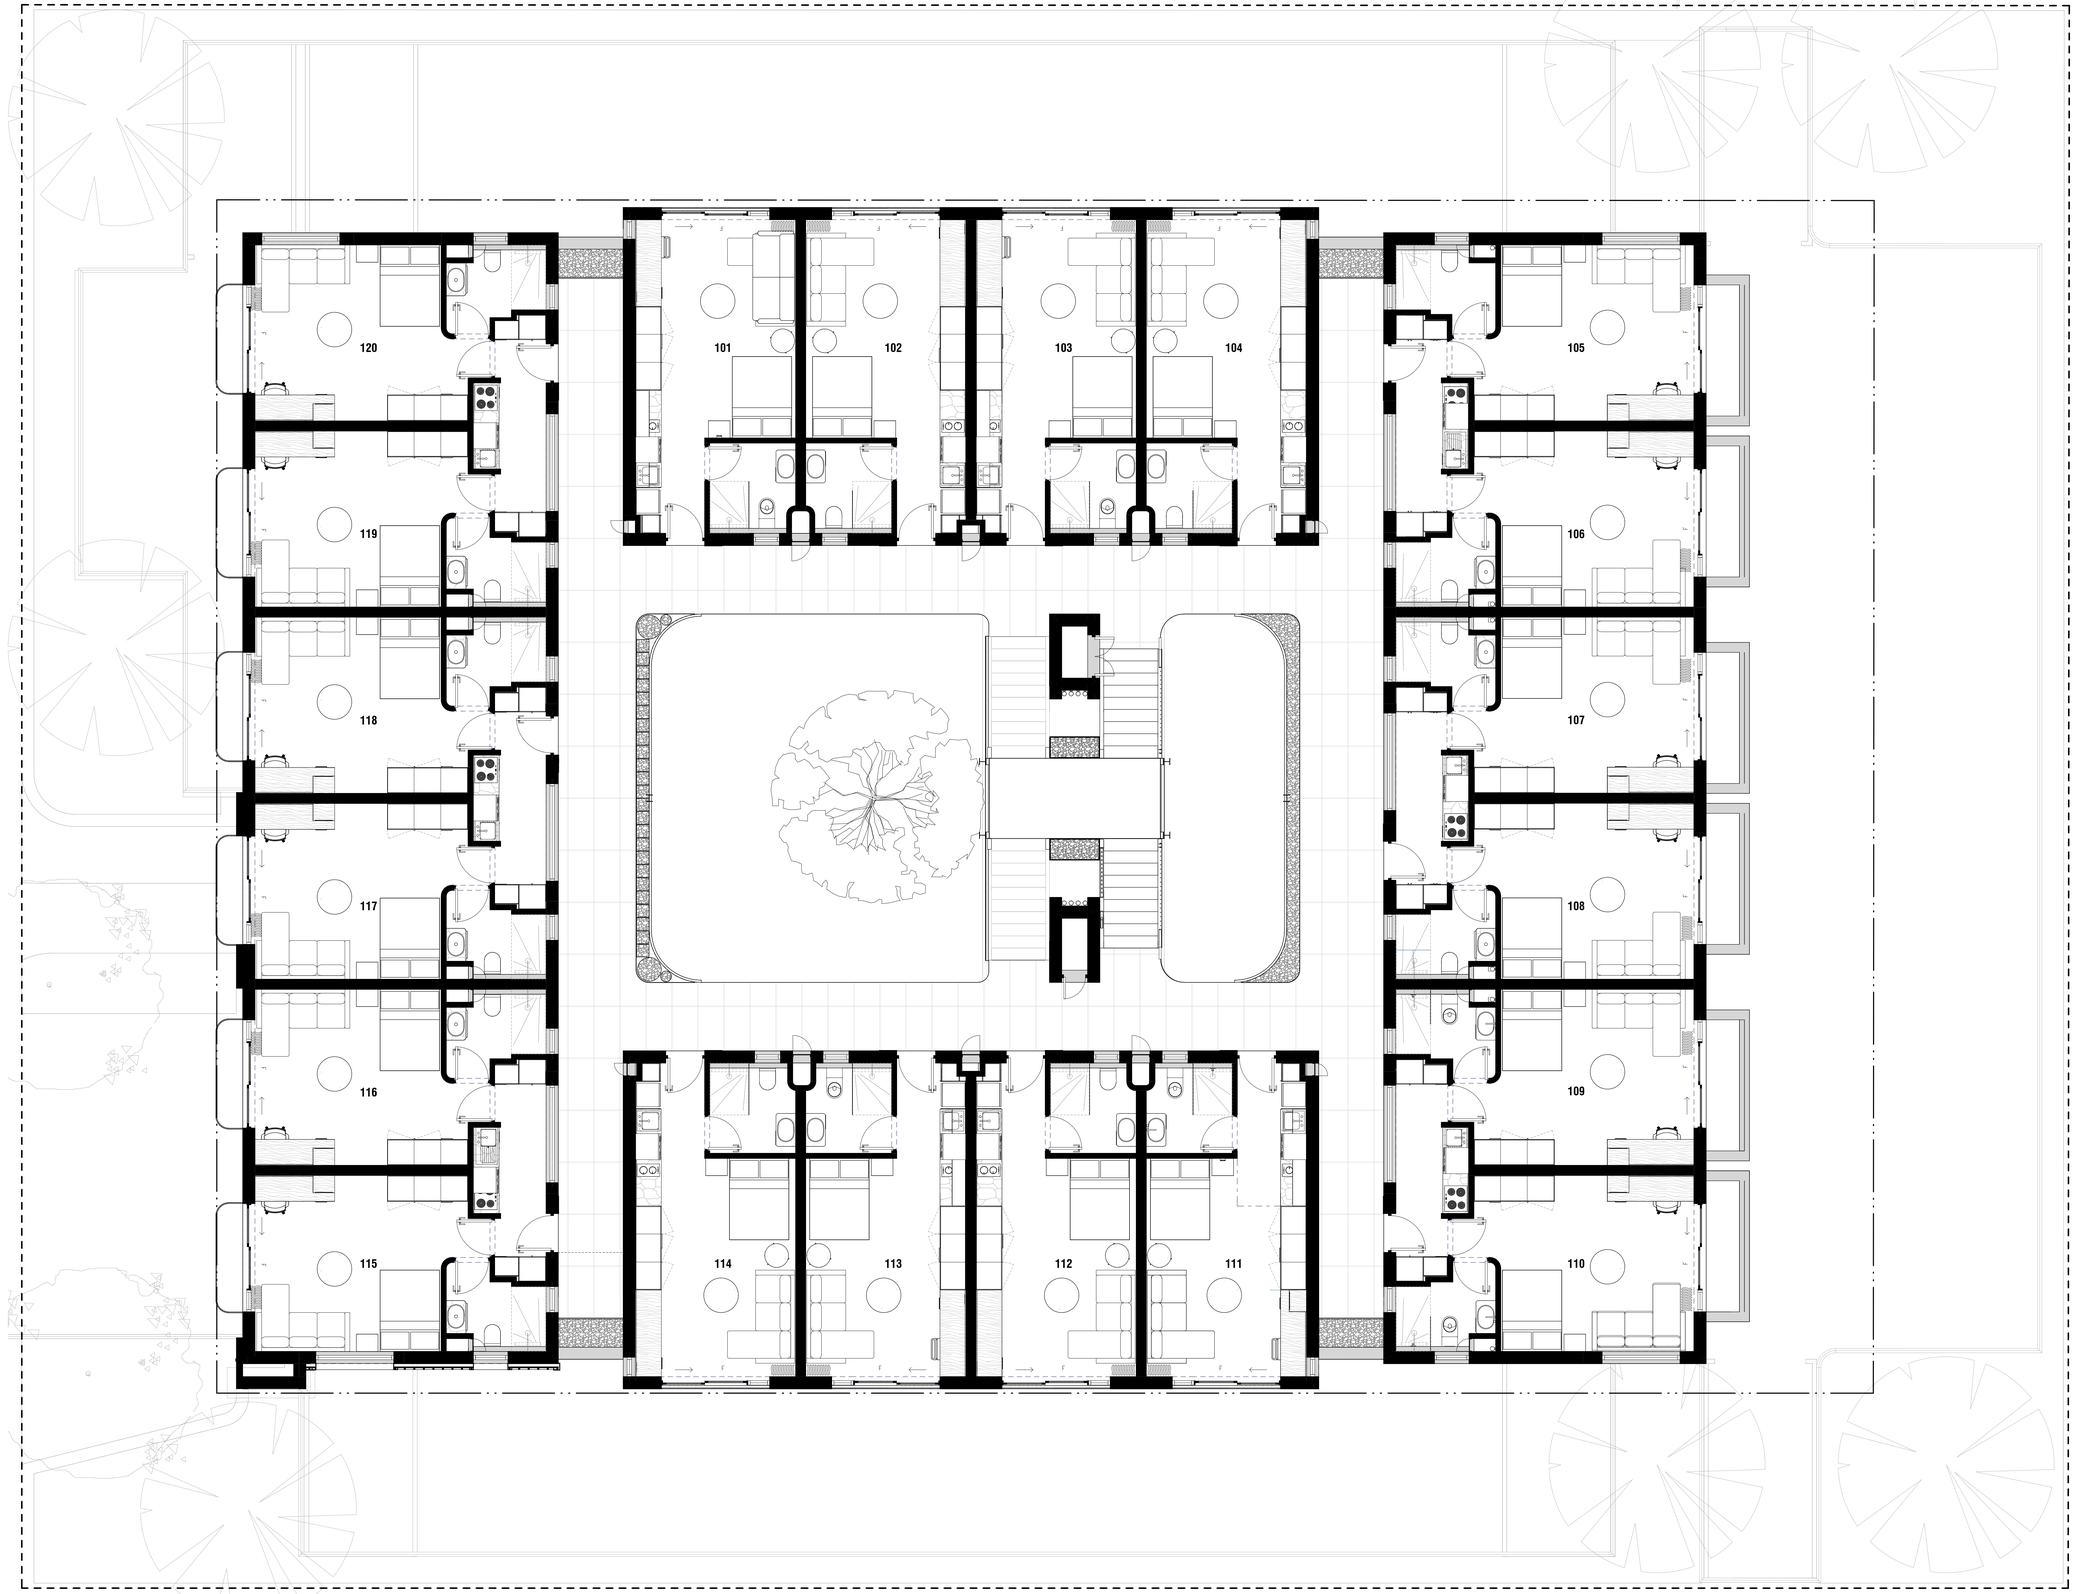


1 | FIRST FLOOR AREA PLAN
1 : 50

nuvorm

architecture | urban design | landscape architecture | interior design

Unit 305 Oude Poskantoor
c/o Plein and, Bird Street
Stellenbosch

studio@nuvorm.com
+27 21 300 1749

REVISIONS

REV	DATE	DRAWN	DESCRIPTION

1. All work is to be done in accordance with the National building Regulations.
2. All materials and workmanship are to comply with the relevant S.A.B.S. codes and or the specified international standard. Where no such standard is specified reference must be made to the British Standards, International Standards, EC codes of practice, or Agrément Certificates applicable to the design exists, the recommendations and requirements of such documents to be considered a minimum standard for the works.
3. All work is to be executed in accordance with the Occupational Health and Safety Act, 1993 (Act No 85 of 1993) and any regulations promulgated in terms of that Act or the Factories Machinery and Building Works Act of 1941.
4. The contractor shall set up, document and maintain a quality assurance and quality control system, in accordance with the SANS 0000 series, able to be checked to the satisfaction of the Architect, that all materials and workmanship, whether executed by the contractor or any of his sub-contractors be certified to the SANS 0000 family of standards then invoice these works accordingly.
5. This drawing must be read in conjunction with all the relevant drawings, schedules and specifications from nuvorm and all relevant consultants and specialists.
6. All portions of the works related to any service or consultants information is to be done in accordance with the National Building Regulations.
7. Figured dimensions are not to be scaled. Figured dimensions to be used. All dimensions are in millimeters unless otherwise stated.
8. All dimensions and levels must be checked on site by the contractor before putting work in hand.
9. All work to be executed by competent persons qualified for the specific trade.
10. This drawings is copyright reserved and remains the property of nuvorm (Pty) Ltd

DE WEIDE APARTMENTS.

ATM

ERF 2306
4 VERREWEIDE RD
STELLENBOSCH

STELLENBOSCH

FIRST FLOOR

CODE	PHASE	DISCIPLINE	NUMBER	REV
24AB			1101	

INFORMATION

Autodesk Docs://24AB - WVDW DE WEIDE/24AB - WVDW DE WEIDE_CLOUD.rvt
2026/06/12 13:05:29